FOUNDATION CERTIFICATION
99 PINE ROAD, BRENTWOOD, NH

SCALE: 1"=60' SEPT 14, 2002

STOCKTON SERVICES
HAMPTON, NH

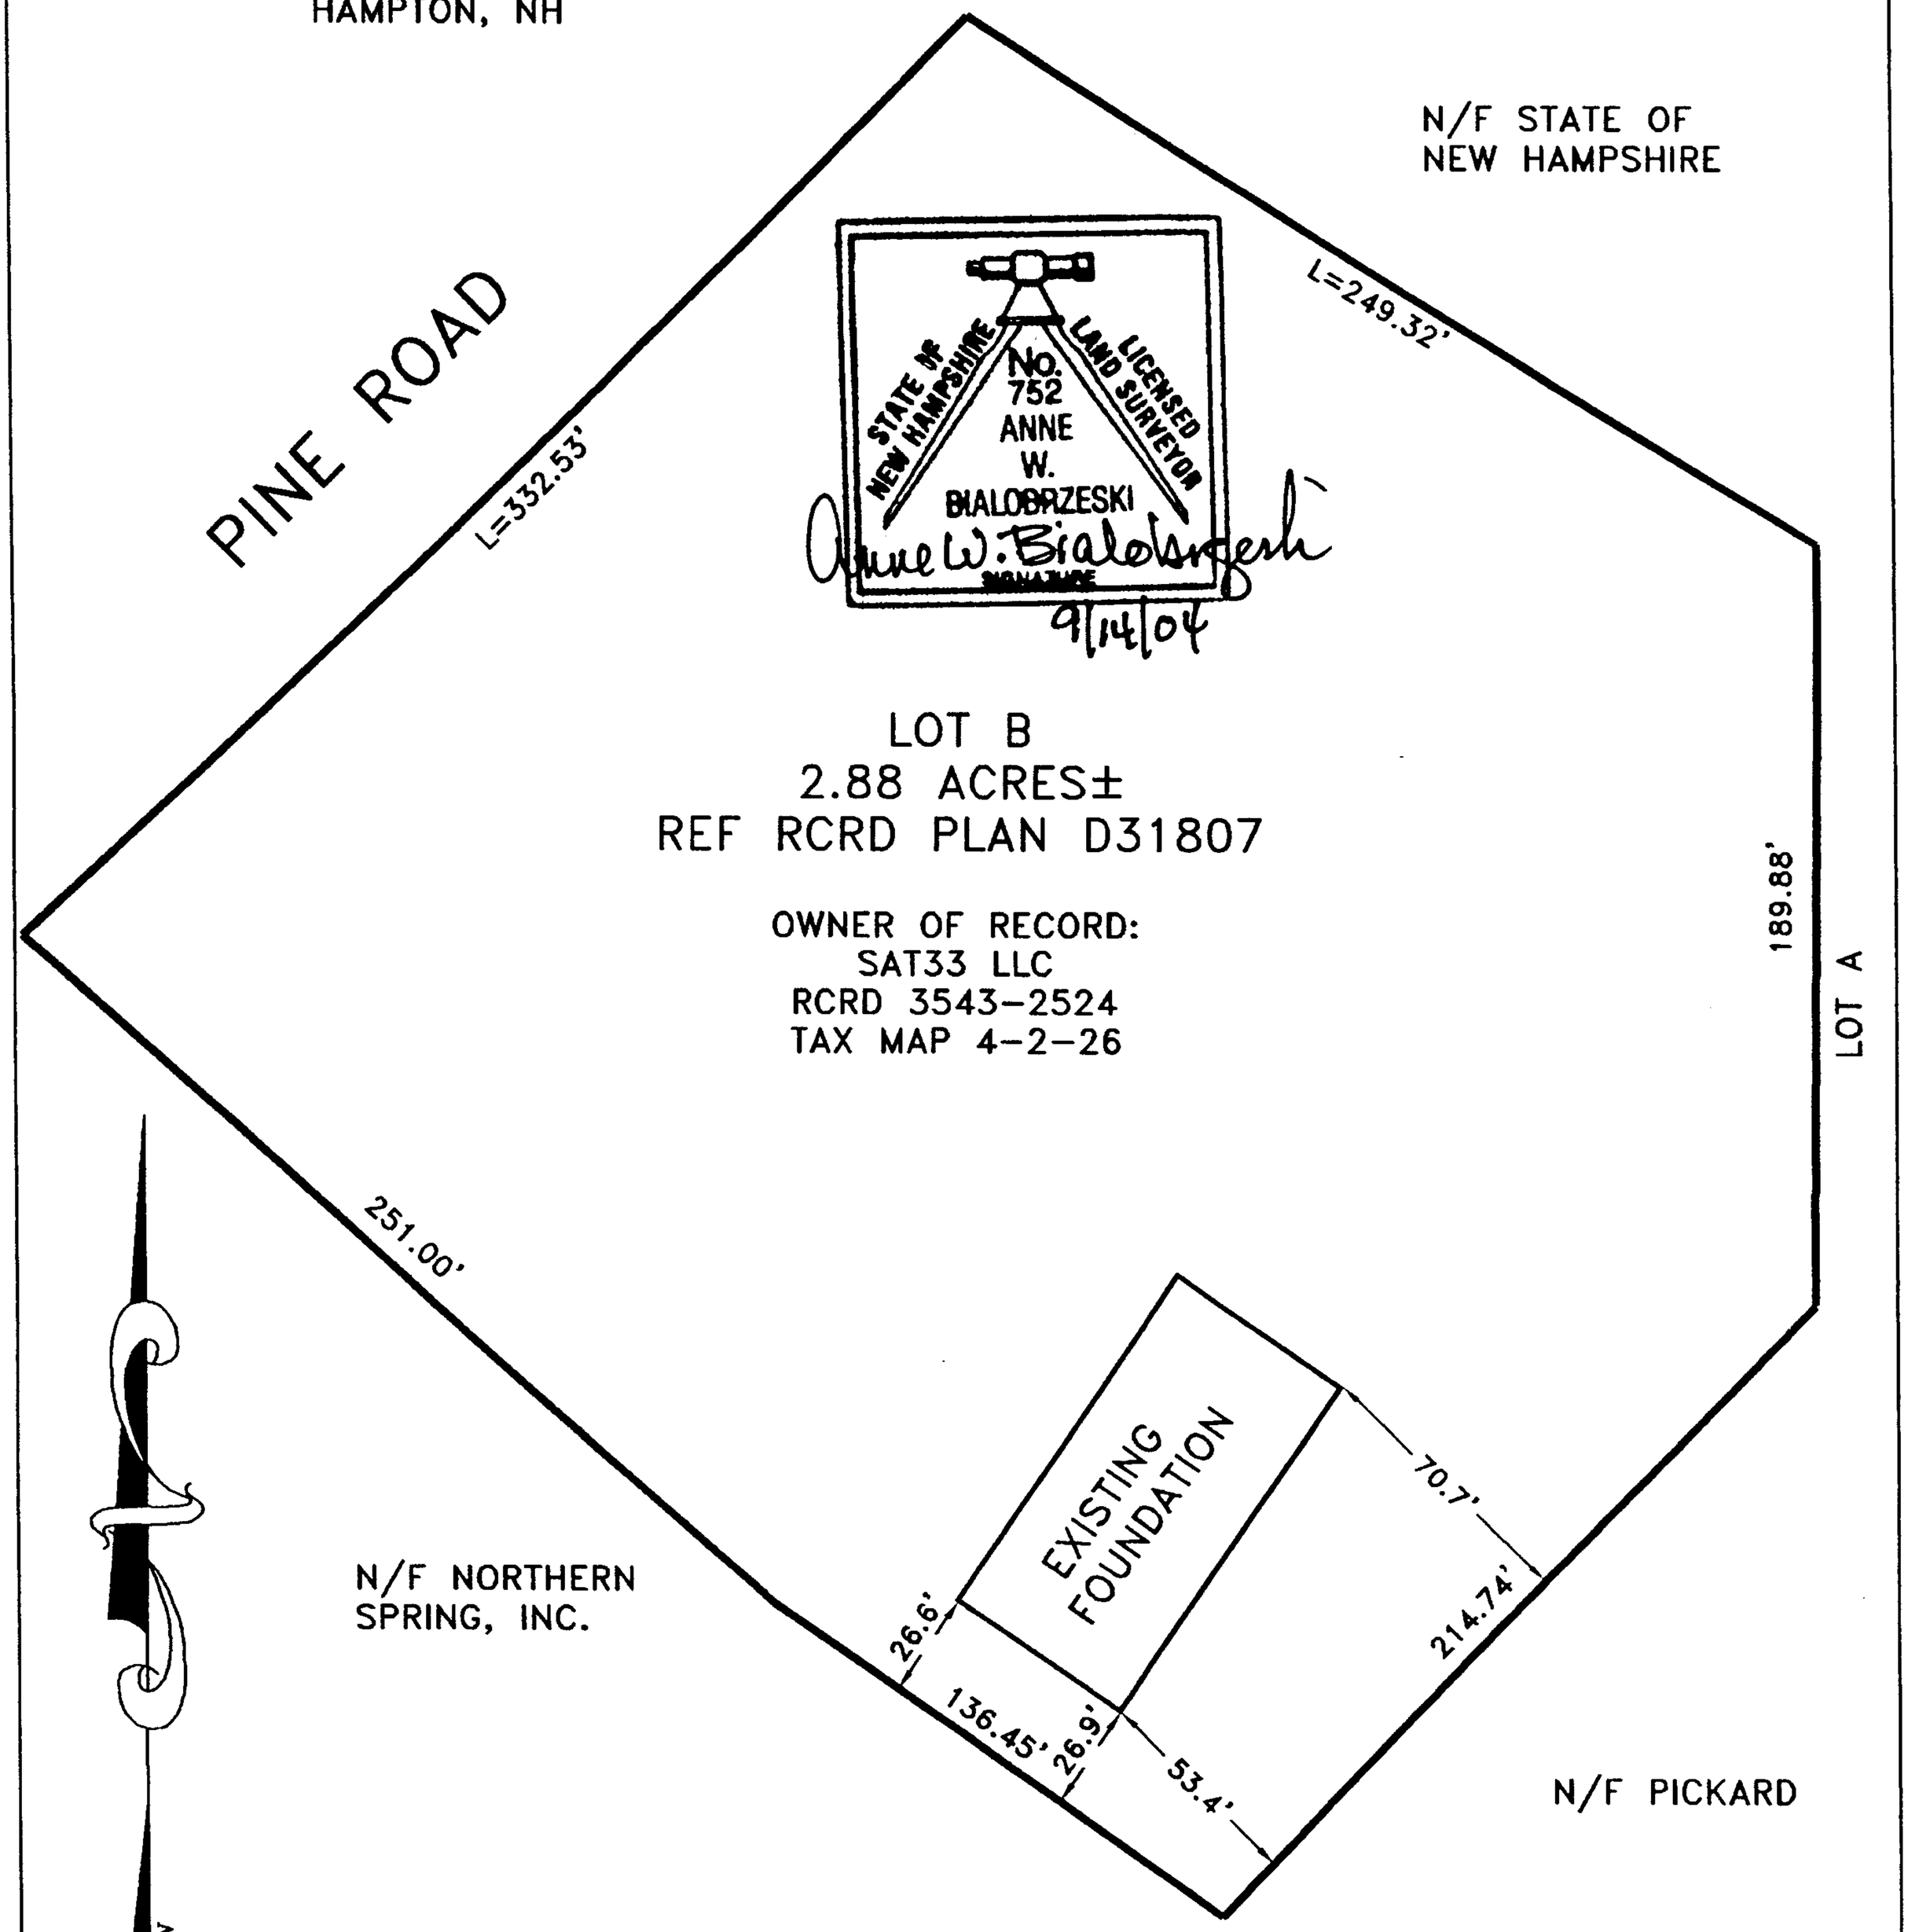

THE PURPOSE OF THIS PLAN IS TO CERTIFY TO THE LOCATION OF NEWLY CONSTRUCTED FOUNDATION WITH RESPECT TO EXISTING BOUNDARIES. NO OTHER REPRESENTATION IS INTENDED OR IMPLIED.

431